# RECORD OF SURVEY For —— VINCENT SCOTT

## BEING A PORTION OF THE N.W. 1/4 OF SECTION 20 T.7N., R.12E., M.D.B.& M.

## AMADOR COUNTY, CALIFORNIA

MARCH 1971 SCALE: 1"= 100'

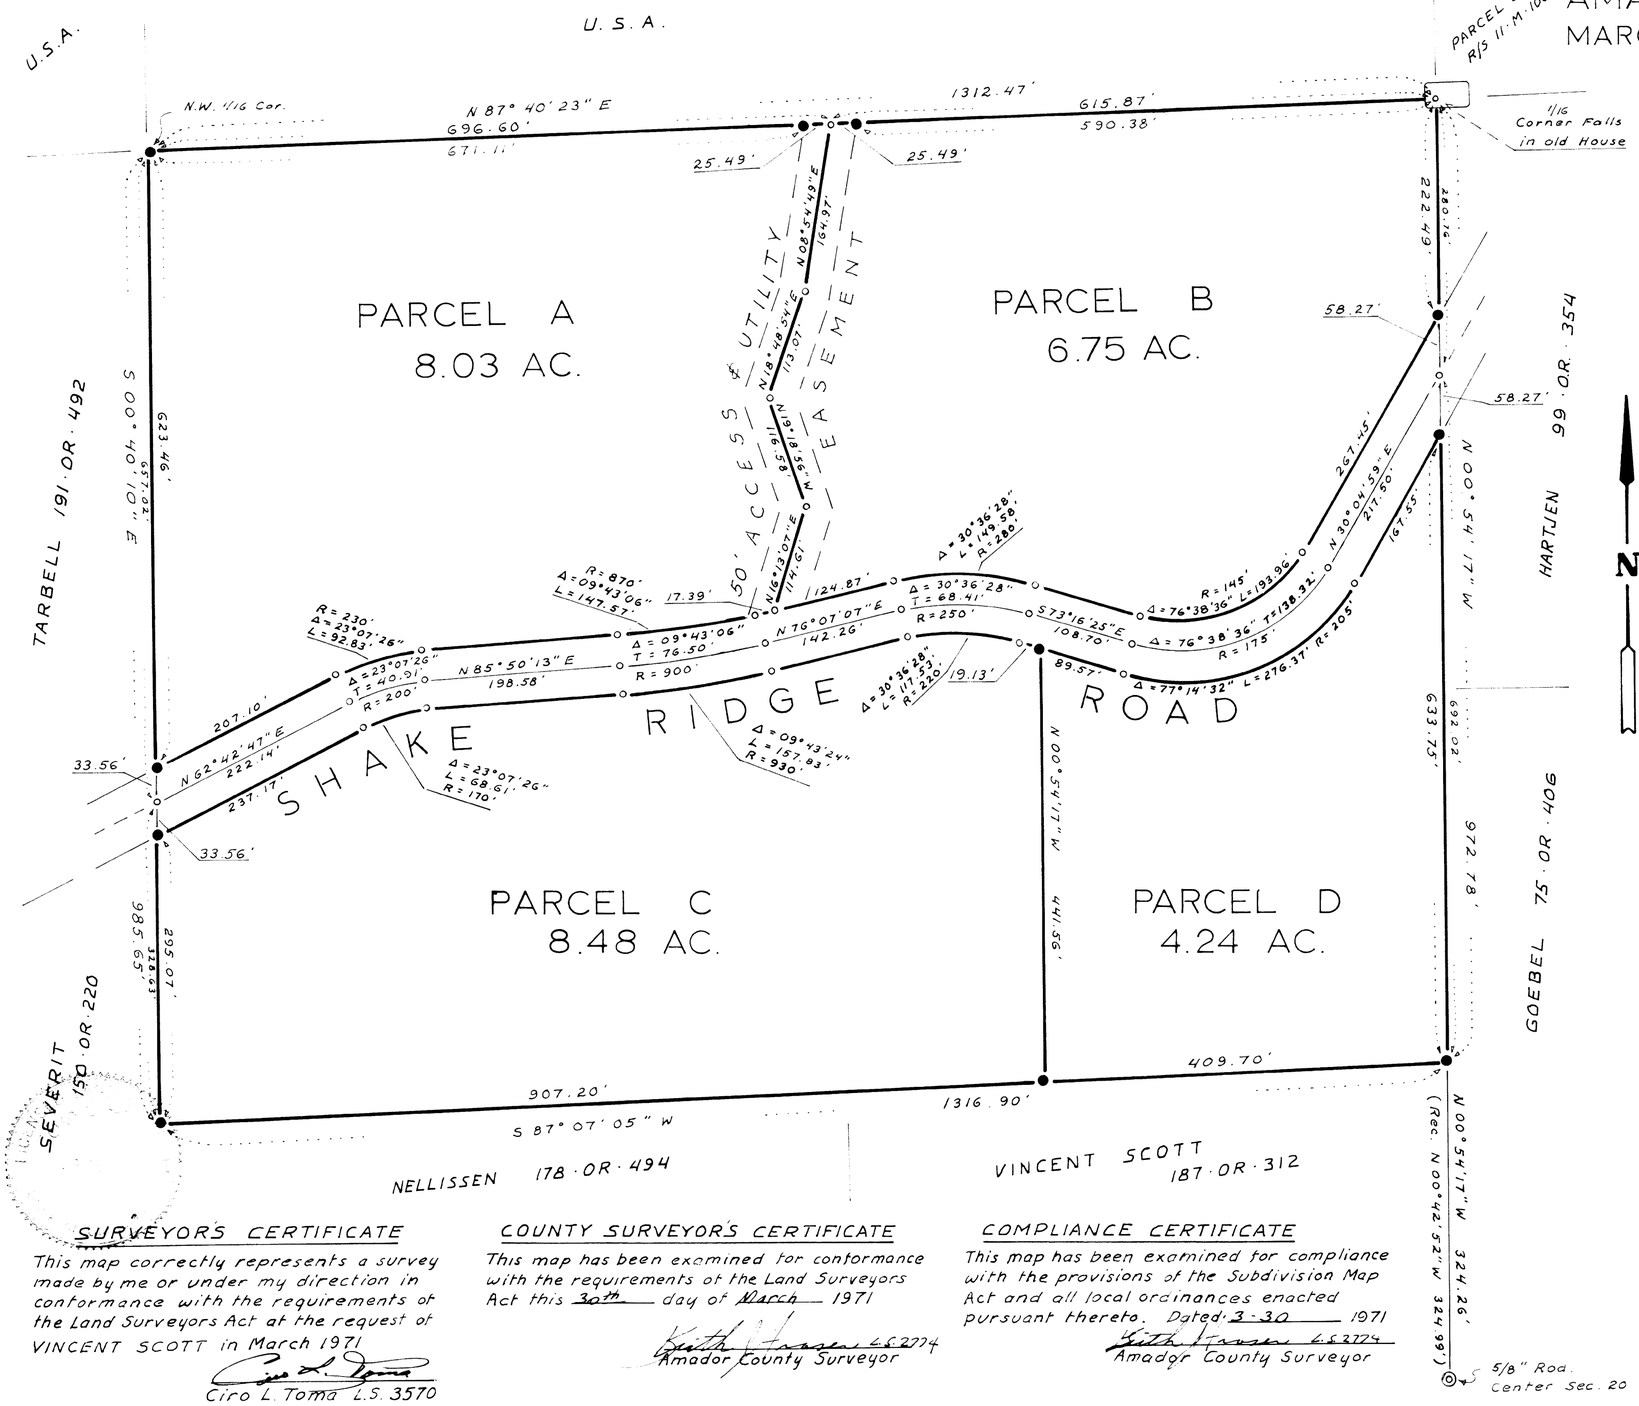


TOMA AND ANDERSON
REGISTERED LAND SURVEYORS
45 SUMMIT ST., JACKSON, CALIF.

### NOTES AND LEGEND

—●— Indicates a 1/2" iron pipe tagged L.S. 3570 Set on this survey.

The meridian of this survey is the South line of the North West 1/4 of Section 20, T.7N., R.12E., M.D.B.&M. Bearing S 86°56'01" W

BREAKDOWN OF THE N.W.1/4 OF SEC. 20. T.7N, R.12E., M.D.B.&M.

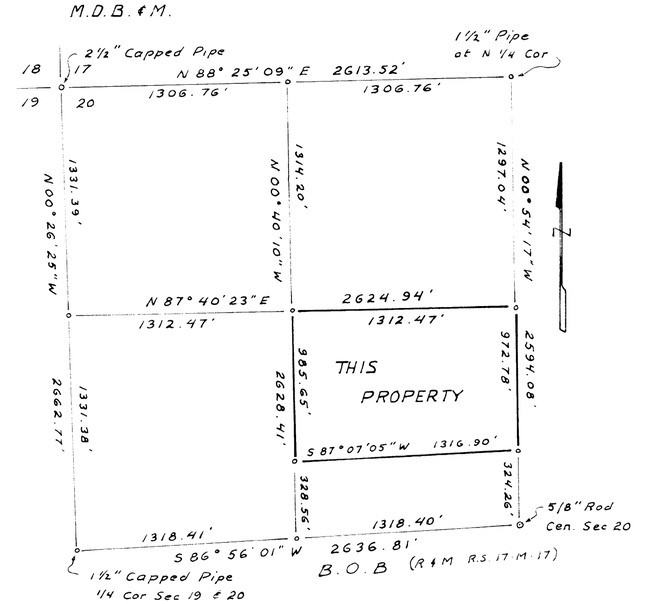


### SURVEYOR'S CERTIFICATE

This map correctly represents a survey made by me or under my direction in conformance with the requirements of the Land Surveyors Act at the request of VINCENT SCOTT in March 1971

Ciro L. Toma

Ciro L. Toma L.S. 3570

### COUNTY SURVEYOR'S CERTIFICATE

This map has been examined for conformance with the requirements of the Land Surveyors Act this 30th day of March 1971

Keith Fraser LS 2774
Amador County Surveyor

### COMPLIANCE CERTIFICATE

This map has been examined for compliance with the provisions of the Subdivision Map Act and all local ordinances enacted pursuant thereto. Dated 3-30 1971

Keith Fraser LS 2774
Amador County Surveyor

### COUNTY RECORDER'S CERTIFICATE

Filed this 30th Day of March 1971 at 9:40 A M
in Book 17 of Maps and Plats of Page 65
at the request of the Amador County Surveyor
Anthony Sutton

Fee $5.00 Pd. 55

By Diana Sutingle Dep.
Amador County Recorder