PARCEL MAP Nº 1585 for CONSOLIDATED CAPITOL EQUITIES CORP. 262-O.R.-531

TOMA & ANDERSON — LICENSED LAND SURVEYORS — 41 SUMMIT ST., JACKSON, CALIF.

ROAD SCALE: 1" = 100' FEB., 1977

ACCESS ROAD BEING A PORTION OF SECTION 32, T. 8 N., R. 12 E., M.D.M. — AMADOR COUNTY, CALIF.

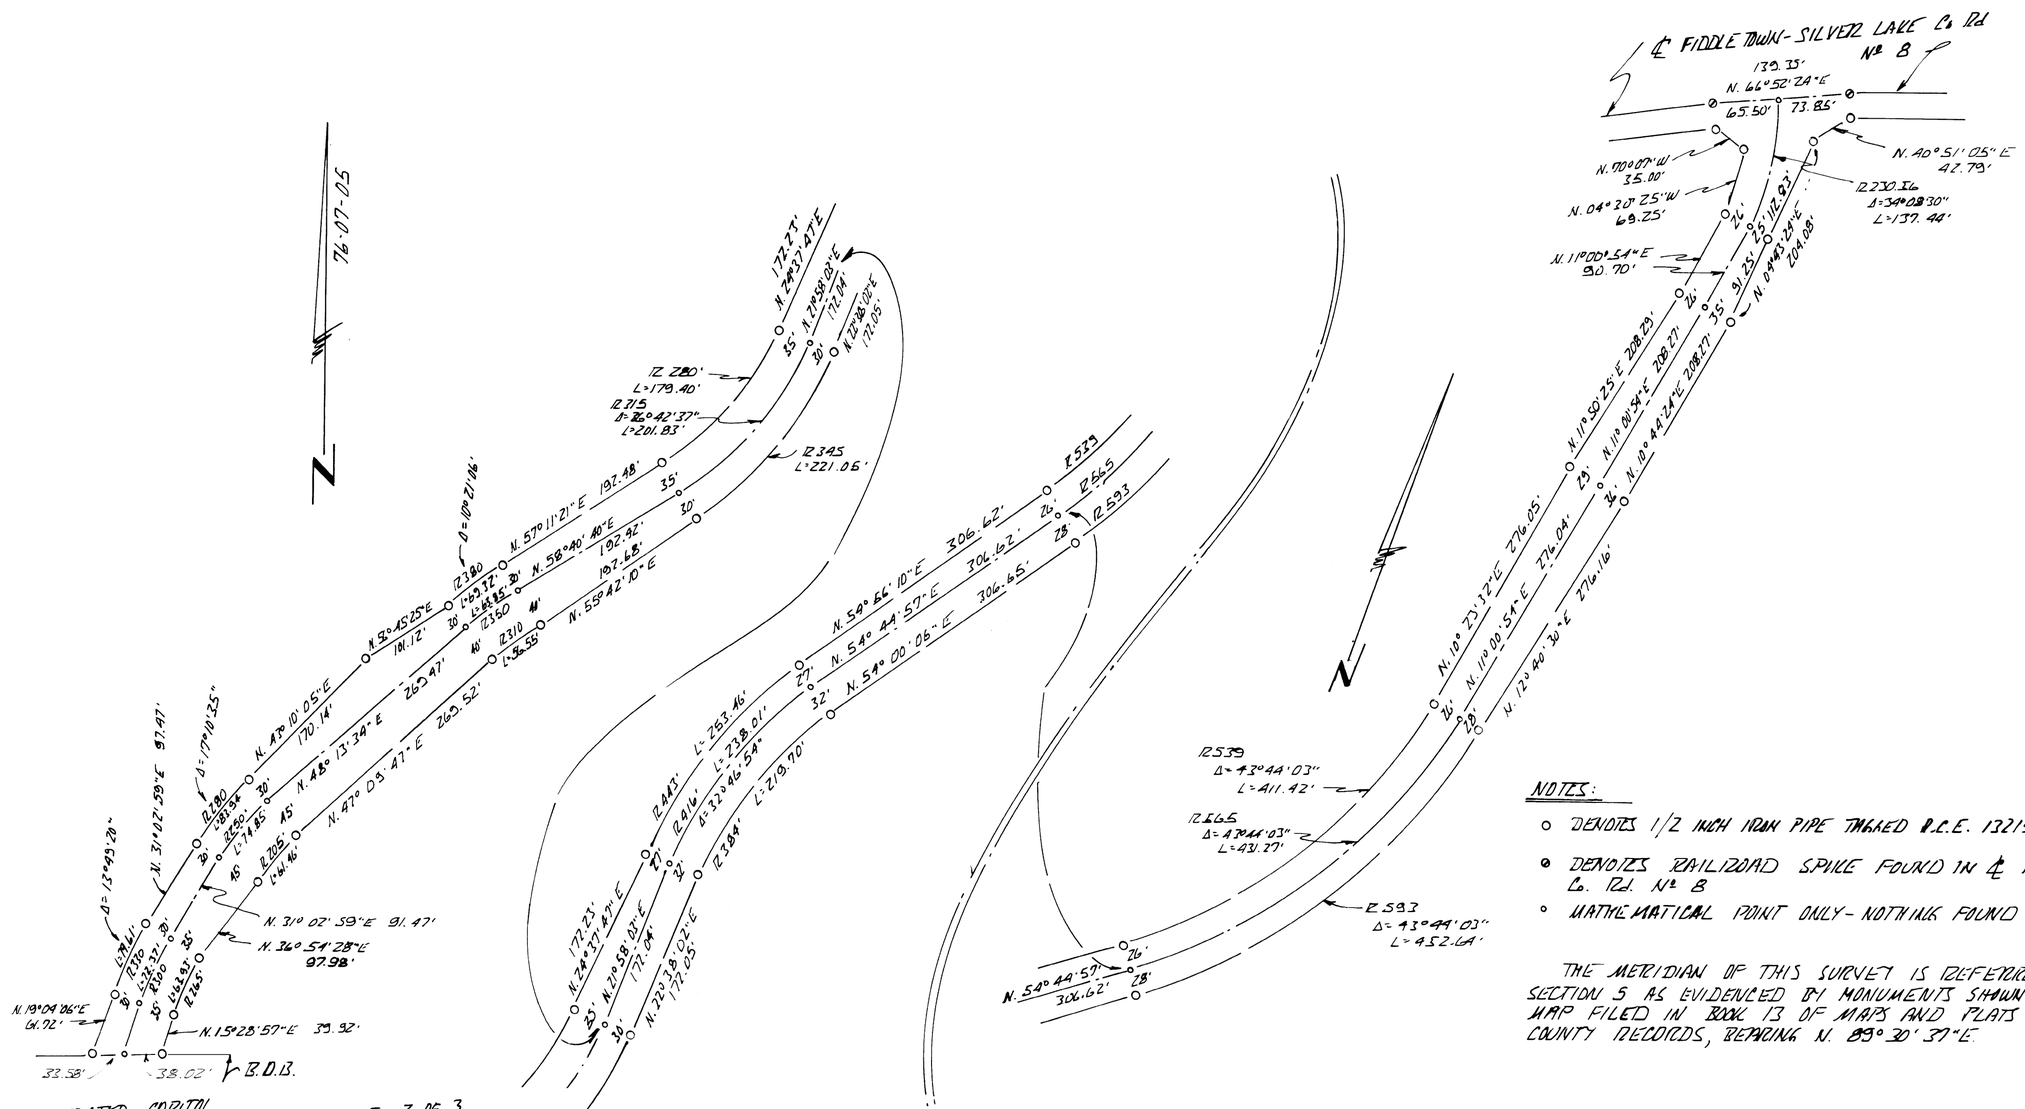

NOTES:

- ○ DENOTES 1/2 INCH IRON PIPE TAGGED R.C.E. 13219 FOUND.
- ⊙ DENOTES RAILROAD SPIKE FOUND IN ℄ FIDDLETOWN-SILVER LAKE Co. Rd. Nº 8
- ◦ MATHEMATICAL POINT ONLY - NOTHING FOUND OR SET.

THE MERIDIAN OF THIS SURVEY IS REFERRED TO THE NORTH LINE OF SECTION 5 AS EVIDENCED BY MONUMENTS SHOWN ON THAT CERTAIN OFFICIAL MAP FILED IN BOOK 13 OF MAPS AND PLATS AT PAGE 22, AMADOR COUNTY RECORDS, BEARING N. 89°30'37"E.

N21887